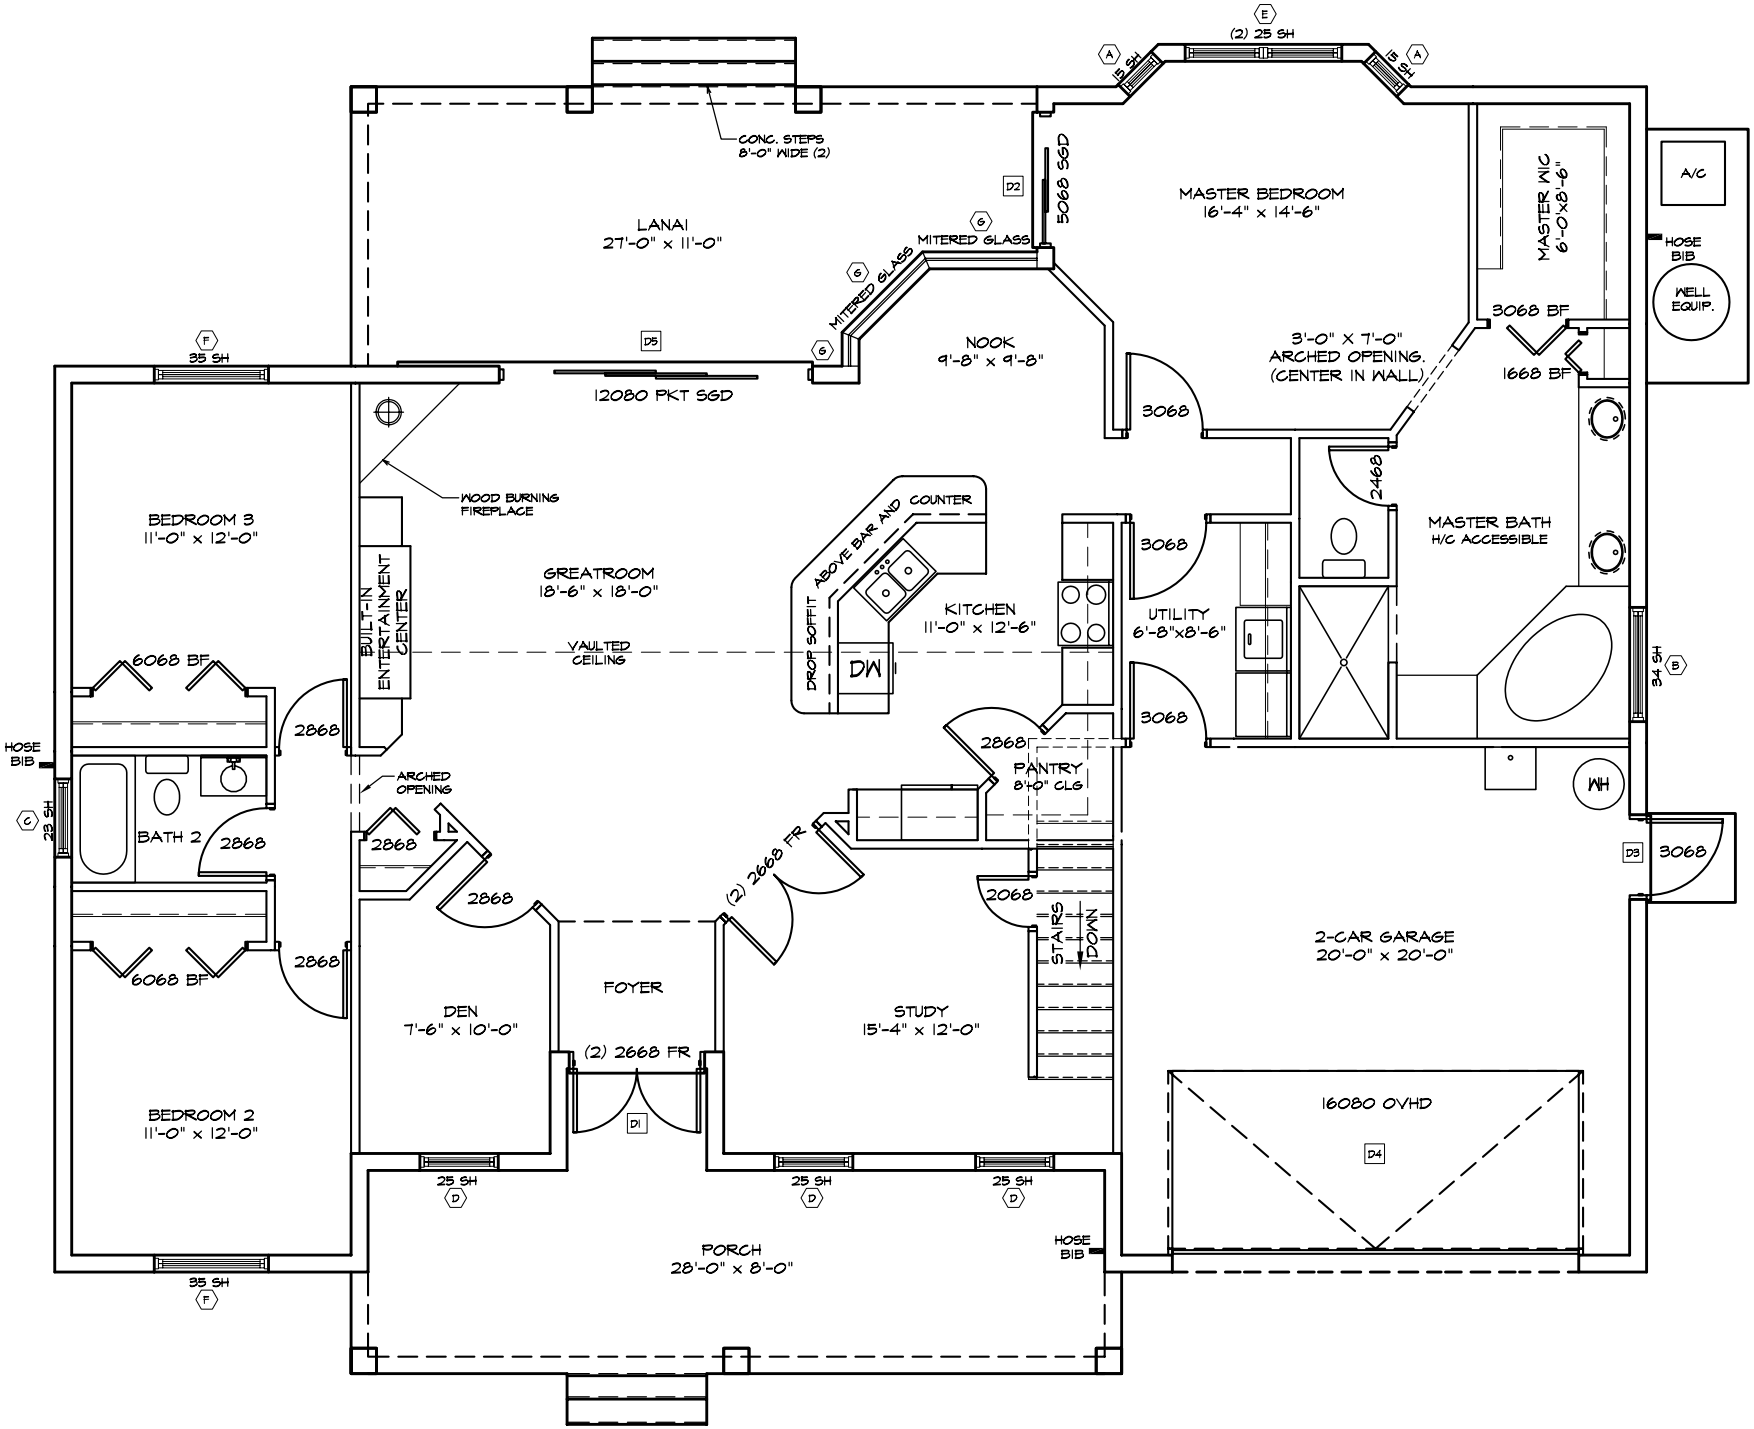

NOTED FLOOR PLAN