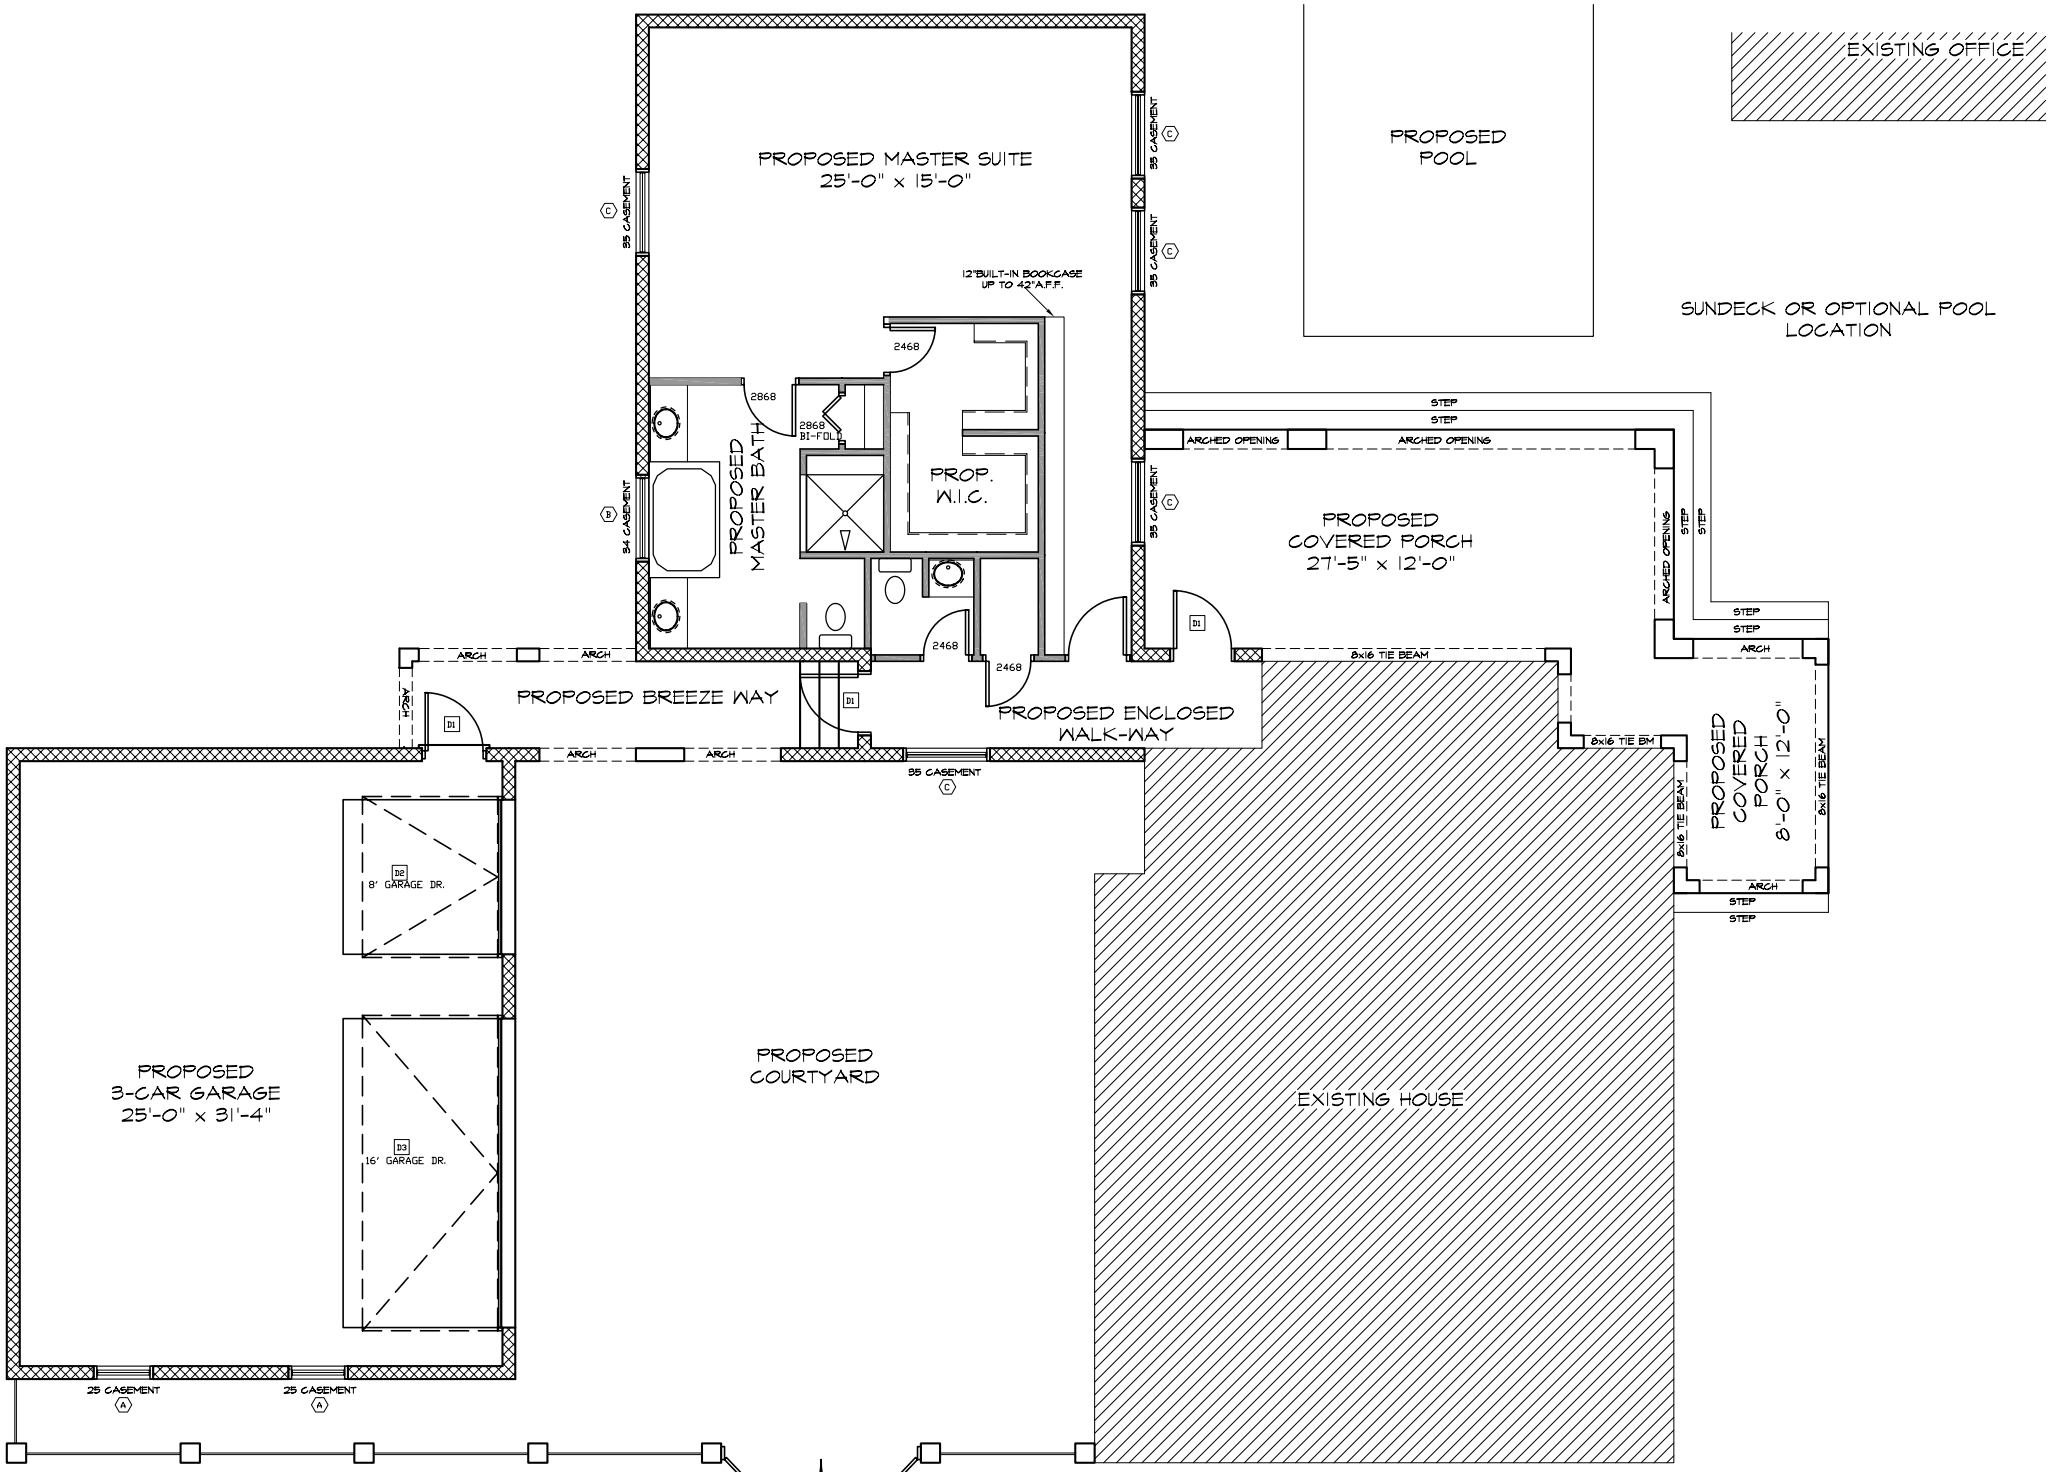

NOTED FLOORPLAN